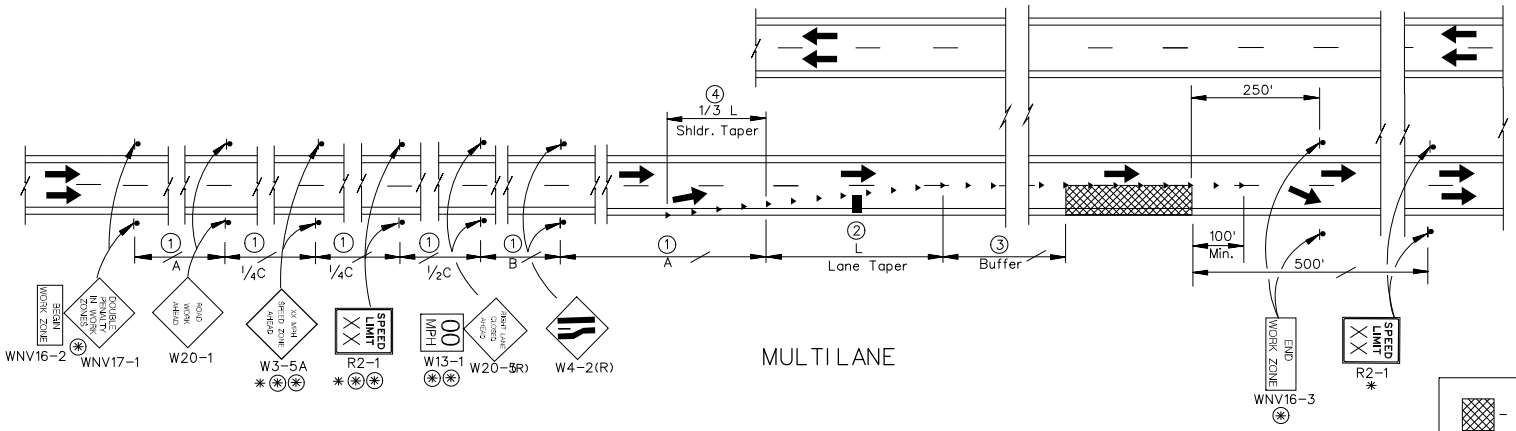

MULTI LANE

LEGEND:

- WORK AREA
- CHANNELIZING DEVICES
- ARROW BOARD
- ✱ - ≥ 45 MPH
- ✱✱ - OPTIONAL
- ✱ - SEE GENERAL NOTE NO. 1 ON T-35.1.1
- FLAGGER LOCATIONS TO BE DETERMINED BY THE FIELD ENGINEER.

See T-35.1.1 For TABLES and GENERAL NOTES

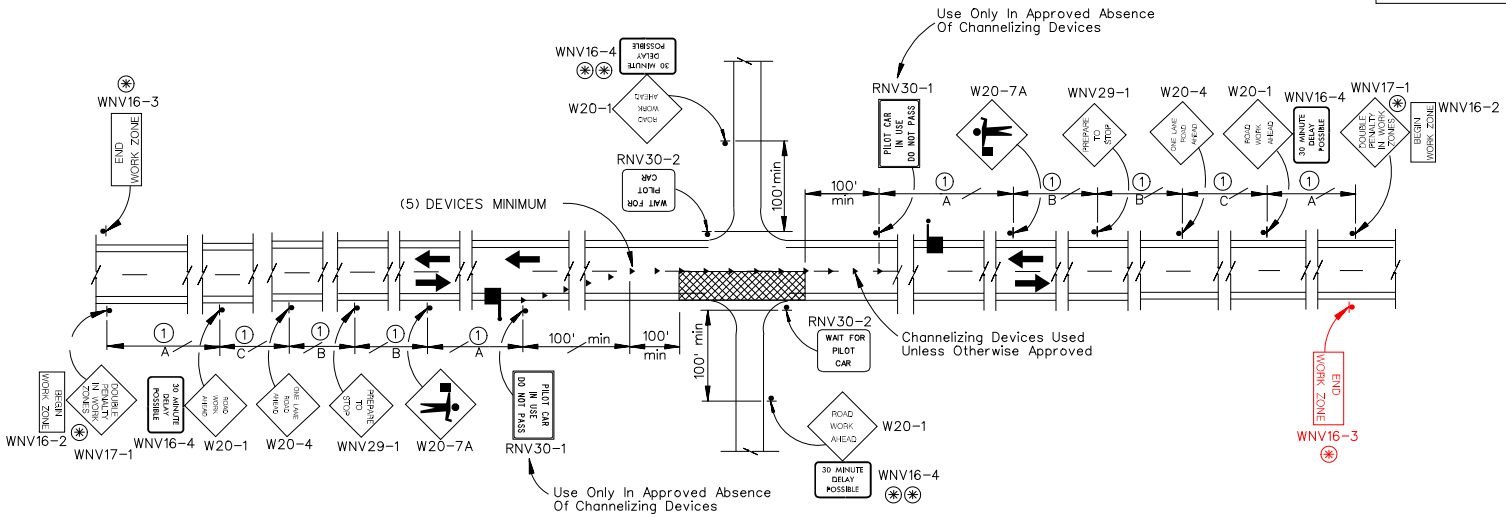

TWO LANE –TWO WAY

NEVADA DEPARTMENT OF TRANSPORTATION

TYPICAL TRAFFIC CONTROL FOR ONE LANE CLOSURES

Signed Original On File	T-35.1.2	(625)	
CHIEF SAFETY/TRAFFIC ENGR.	ADOPTED 7/96	REVISION 5/09	