xhbt_pe2l_221-80.dgn

ALL INFORMATION IS PRELIMINARY
SUBJECT TO REVISION

STATE	PROJECT NO.	COUNTY	SHEET NO.
NEVADA	PROJECT	WASHOE	1

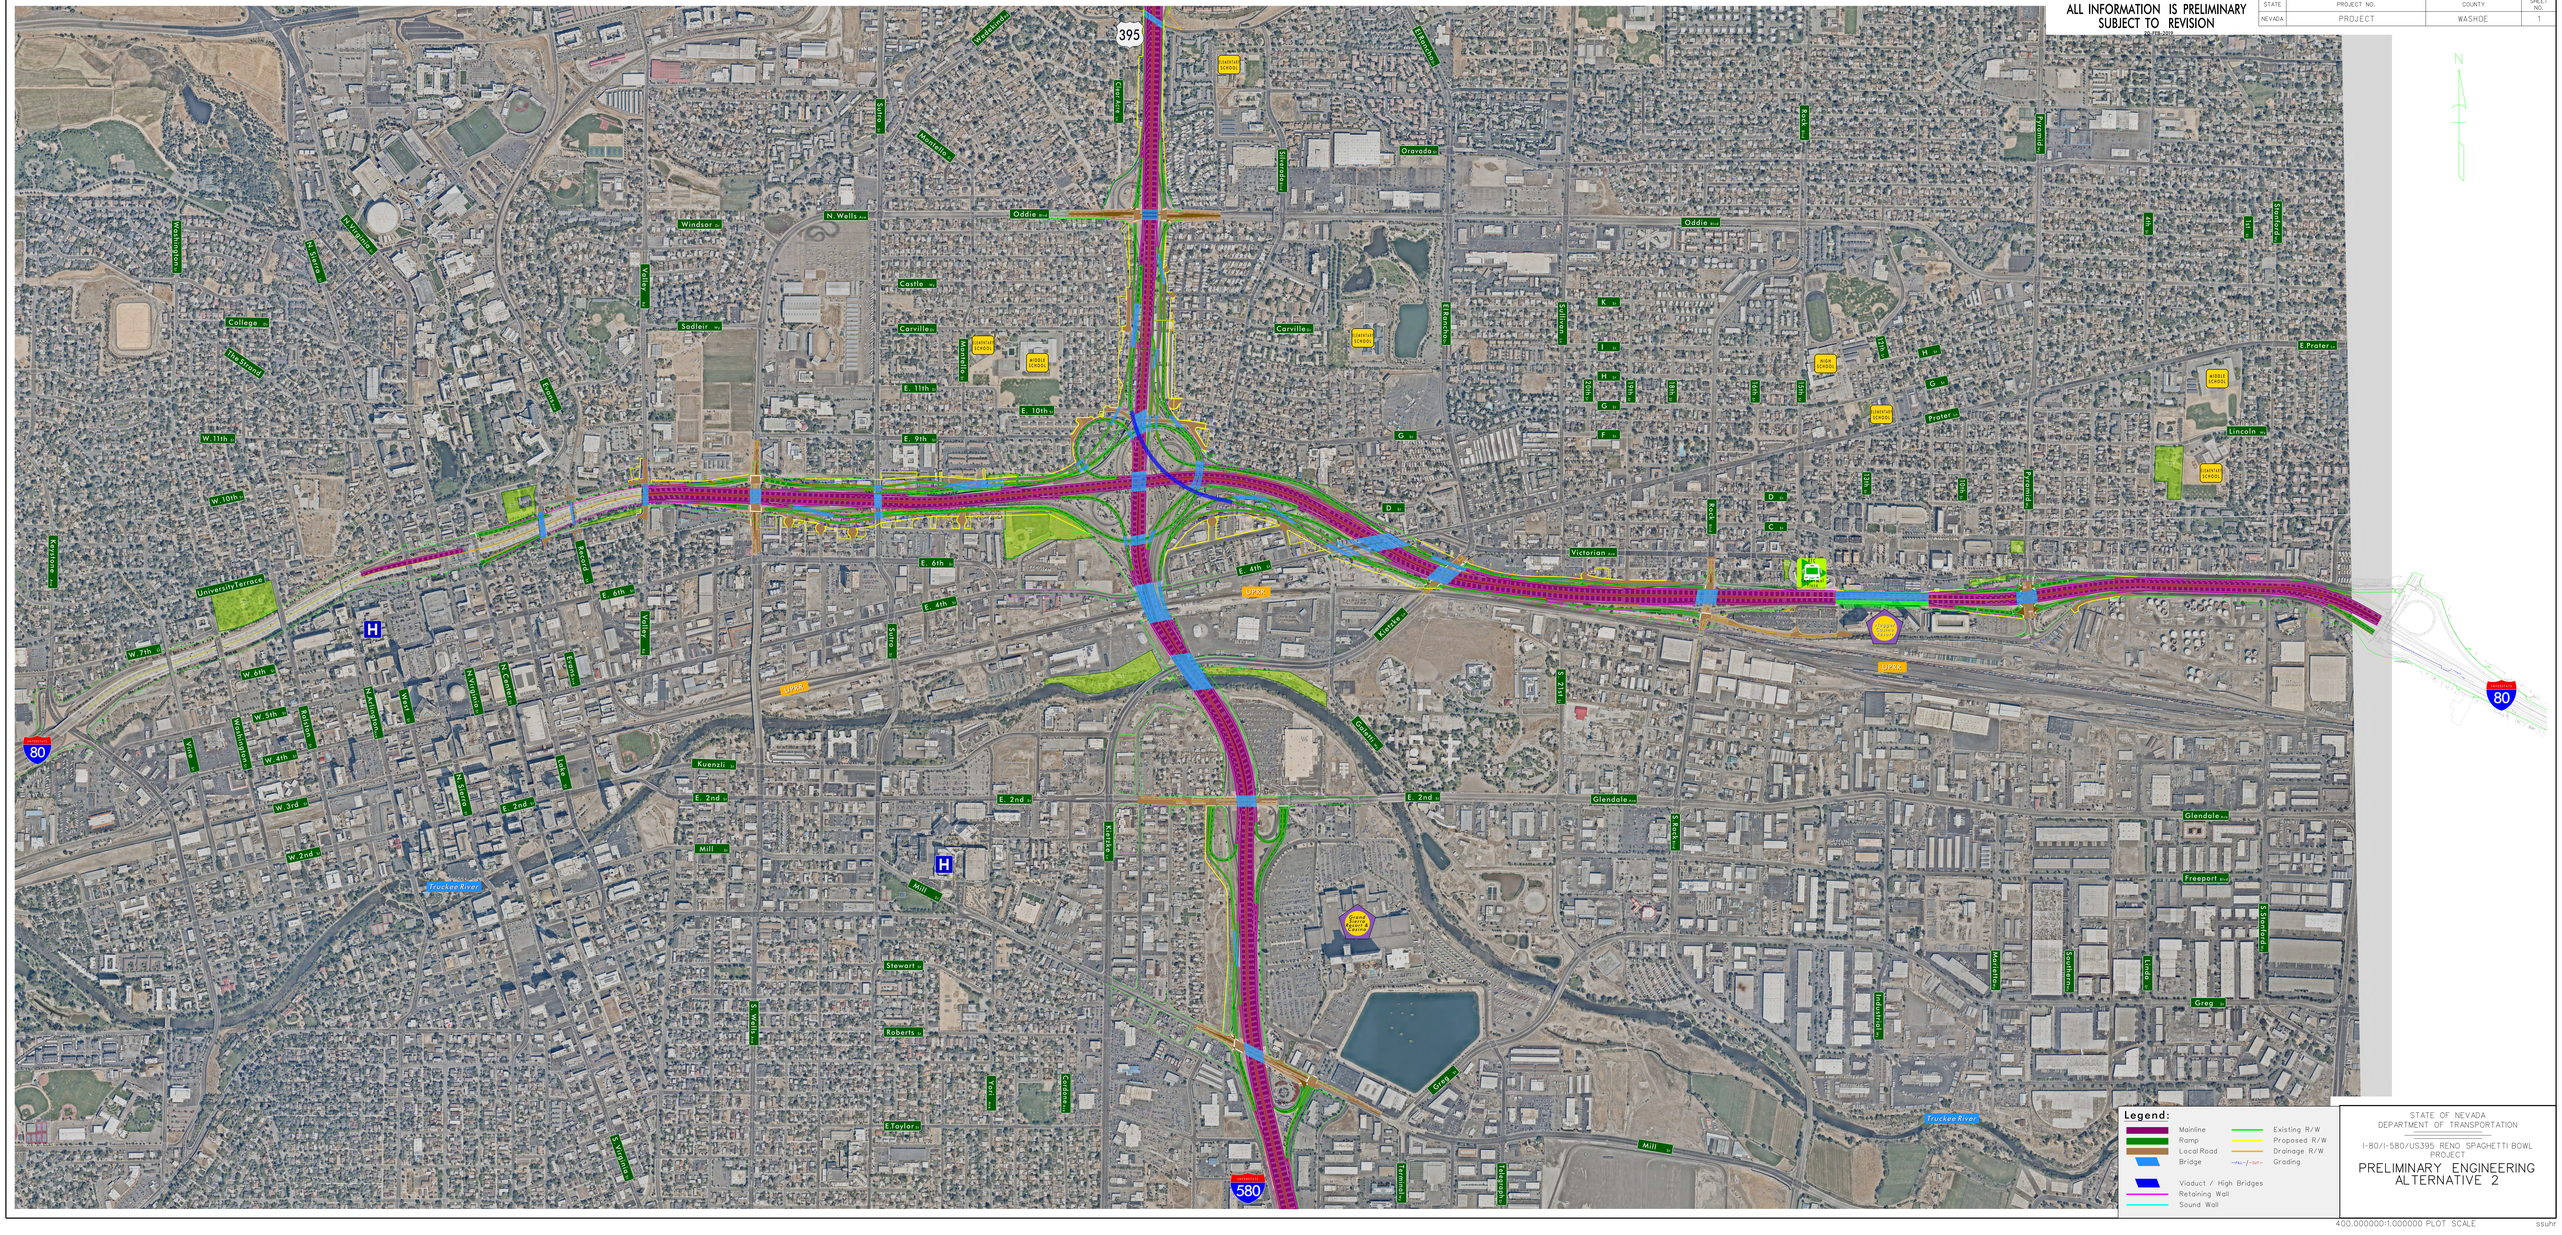

STATE OF NEVADA
DEPARTMENT OF TRANSPORTATION

I-80/I-580/US395 RENO SPAGHETTI BOWL PROJECT

PRELIMINARY ENGINEERING
ALTERNATIVE 2

400.000000:1.000000 PLOT SCALE

ssuhr