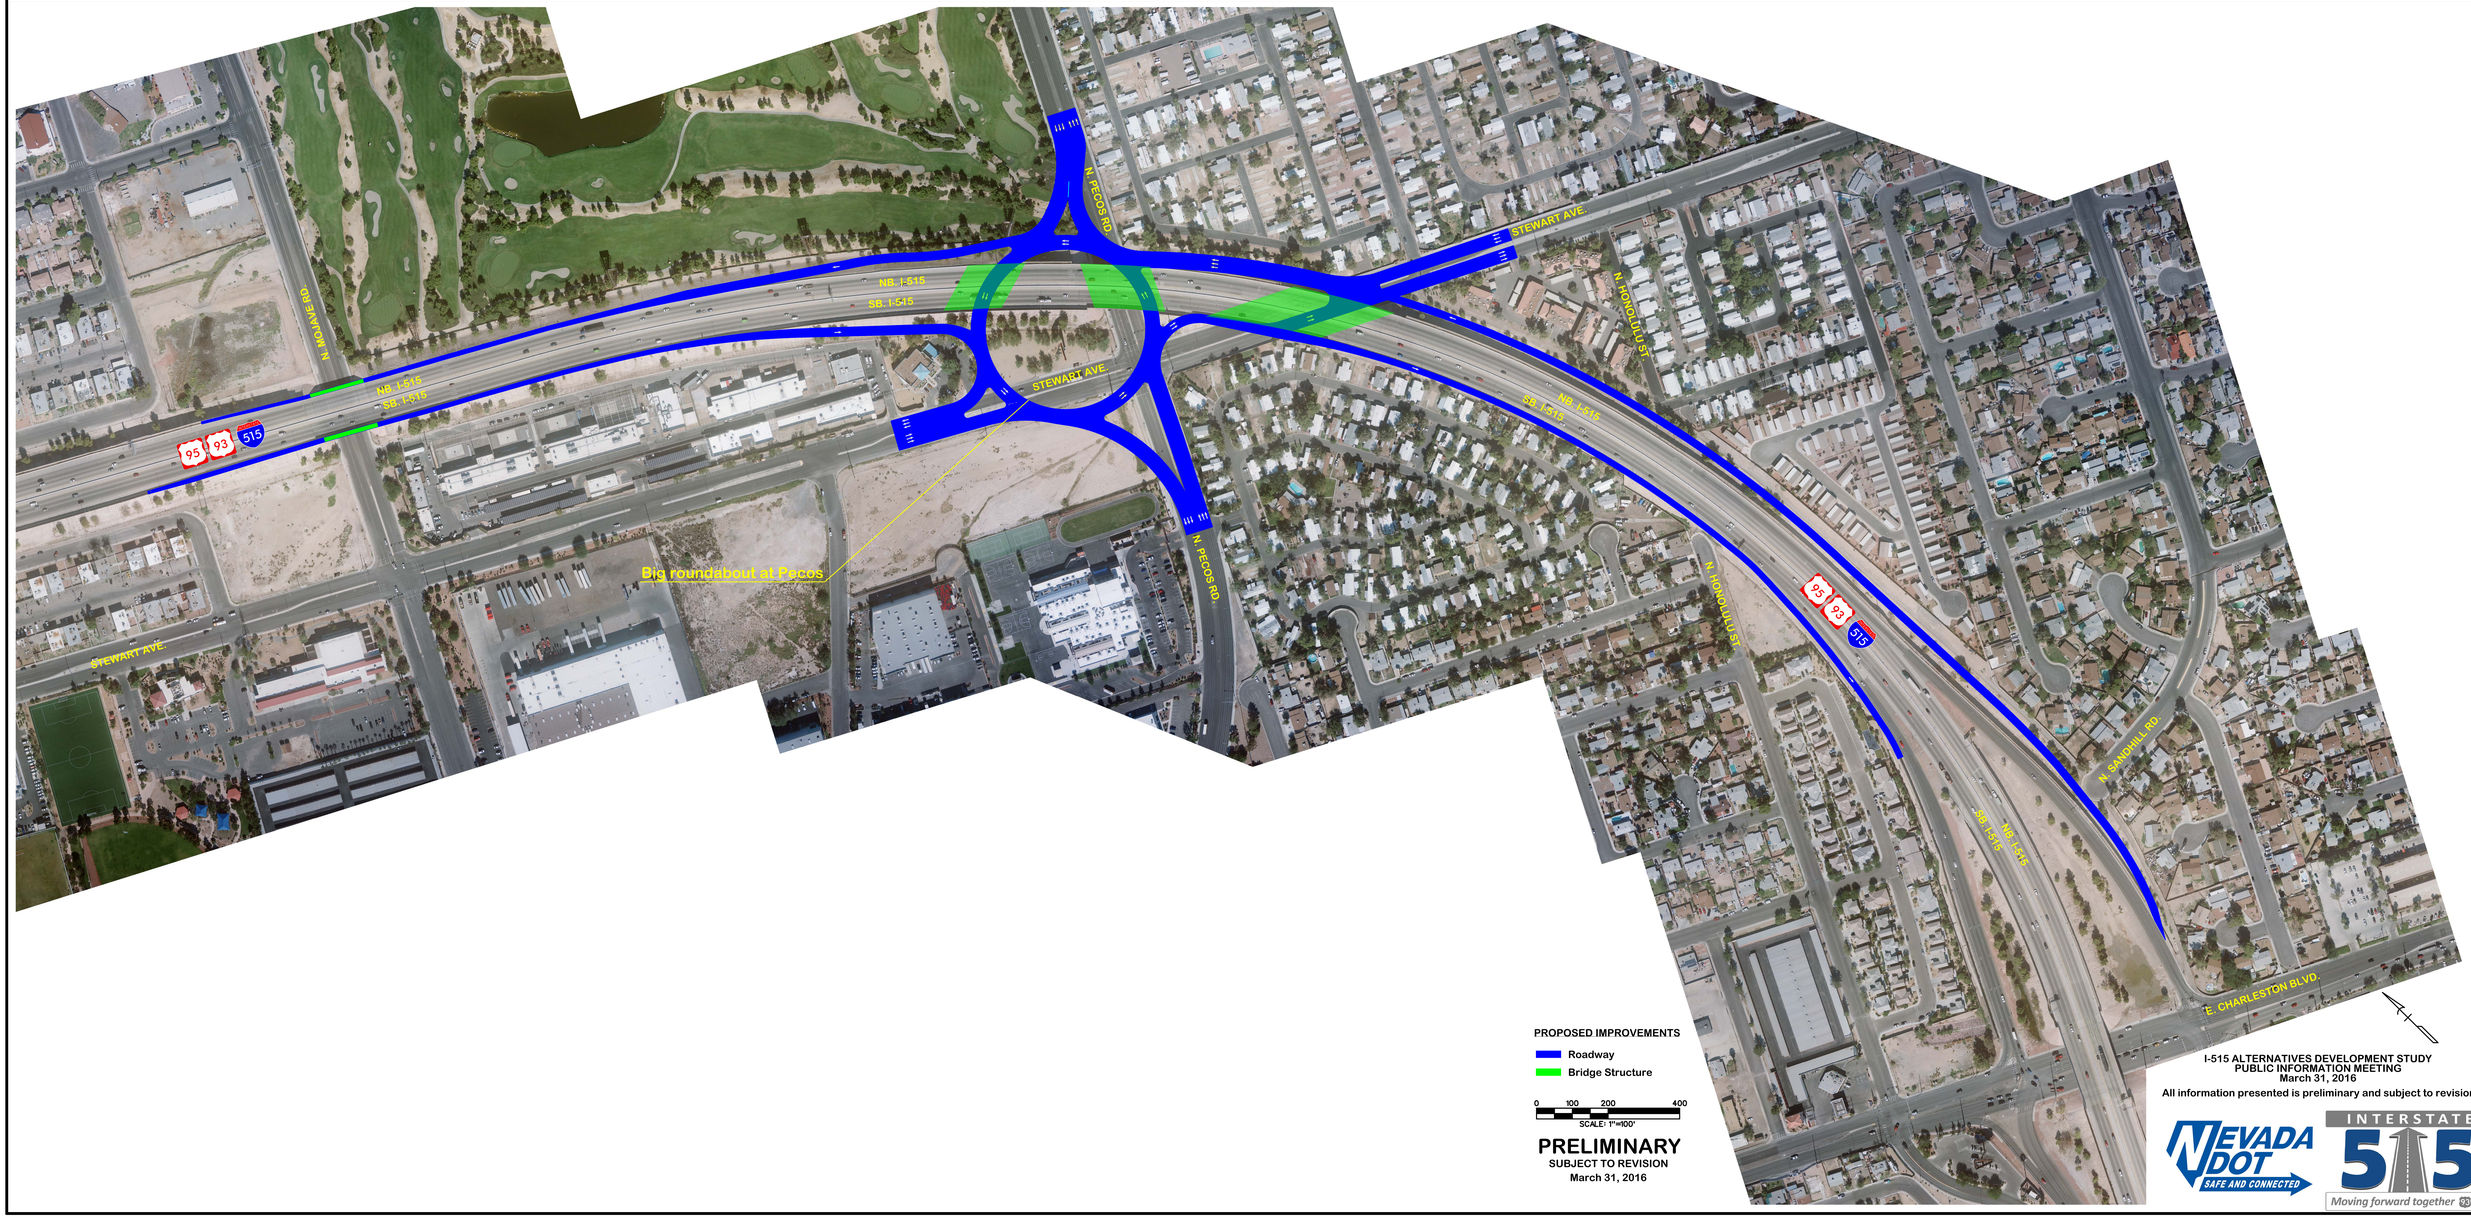
N. MOJAVE RD.
NB. I-515
SB. I-515
95
93
515
STEWART AVE.
Big roundabout at Pecos
N. PECOS RD.
STEWART AVE.
N. HONOLULU ST.
NB. I-515
SB. I-515
N. SANDHILL RD.
E. CHARLESTON BLVD.
PROPOSED IMPROVEMENTS
Roadway
Bridge Structure
0 100 200 400
SCALE: 1"=100'
PRELIMINARY
SUBJECT TO REVISION
March 31, 2016
I-515 ALTERNATIVES DEVELOPMENT STUDY
PUBLIC INFORMATION MEETING
March 31, 2016
All information presented is preliminary and subject to revision
NEVADA DOT
SAFE AND CONNECTED
INTERSTATE
515
Moving forward together