D O U G L A S C O U N T Y

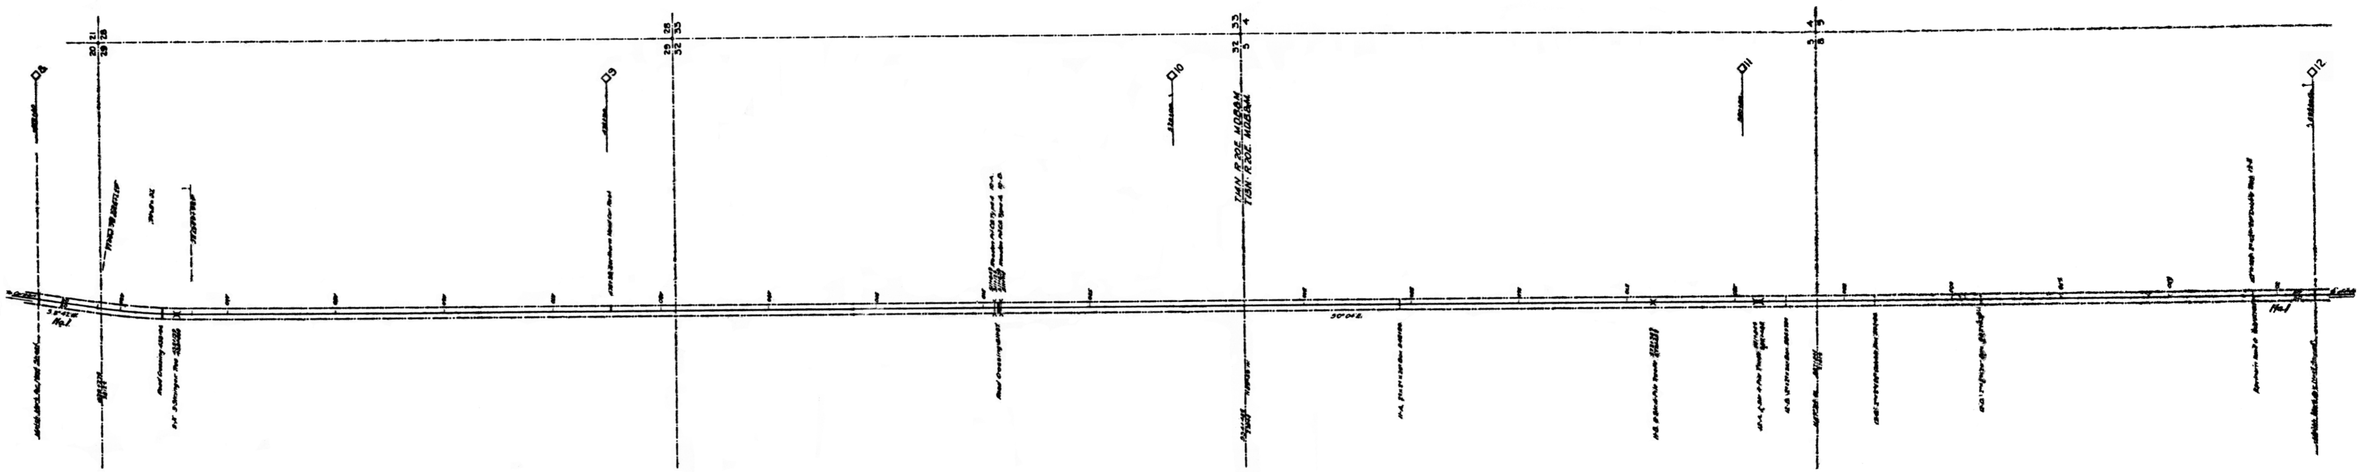

SCHEDULE OF PROPERTY									
No.	Grantor	Grantee	Instrument	Date	Frontage South side	Frontage North side	Date	Cost No.	Acres	Remarks
1	[illegible]	V. & T. Ry.	D.D.R.R.	Aug. 1, 1906	50'	100'	Sept. 12, 1906		4.702	

Sheet No. 9 of Special Water Survey of the Virginia & Truckee Railroad from Survey No. 42+40 to Survey Sta. 633+00

[illegible]
Chief Engineer

RIGHT OF WAY AND TRACK MAP
MINDEN BRANCH - CARSON CITY TO MINDEN
VIRGINIA & TRUCKEE RAILWAY
OPERATED BY
VIRGINIA & TRUCKEE RAILWAY
FROM STATION 42+40 TO STATION 633+00
Scale: 1 Inch = 400 feet
DECEMBER 31st, 1916
OFFICE OF CHIEF ENGINEER
CARSON CITY, NEVADA

V-2
3